


92 Inglis street - Ballan drawing

GROUND FLOOR PLAN

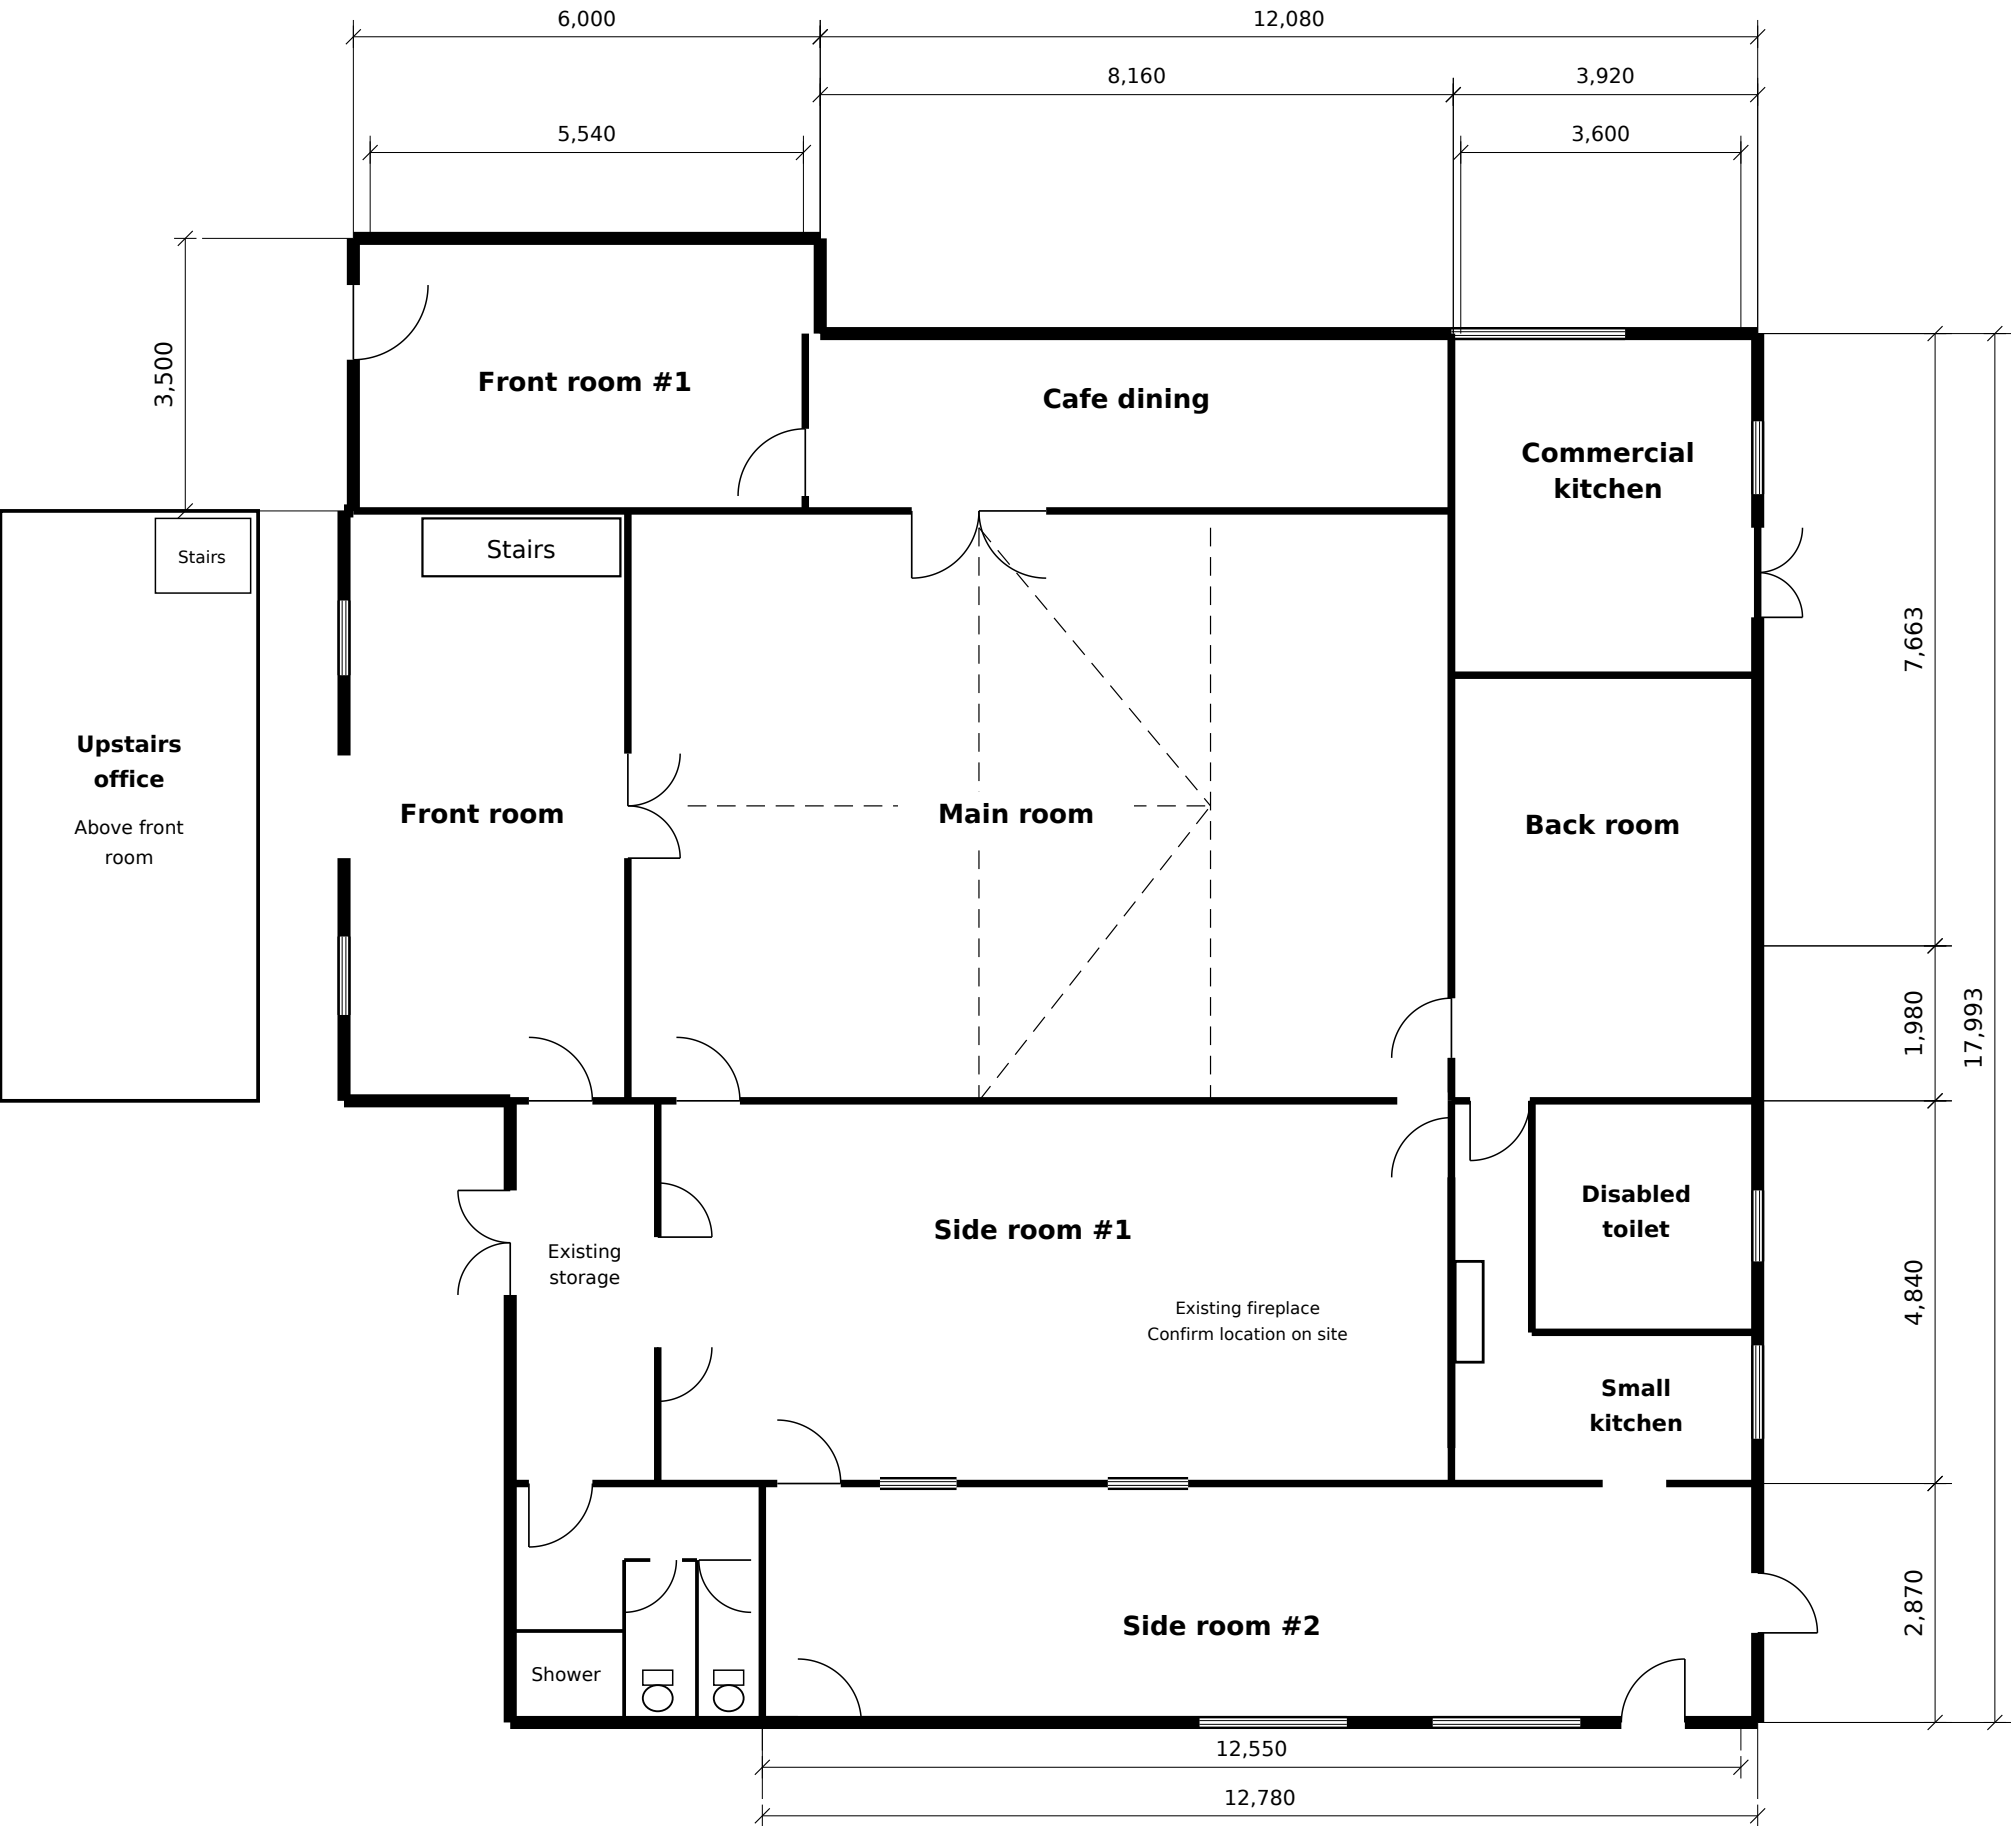

All dimensions in millimetres. Dimensions reproduced from the supplied drawing.
Check all dimensions and existing conditions on site before any work starts.
Room names follow the supplied markup. Door and window positions are indicative.